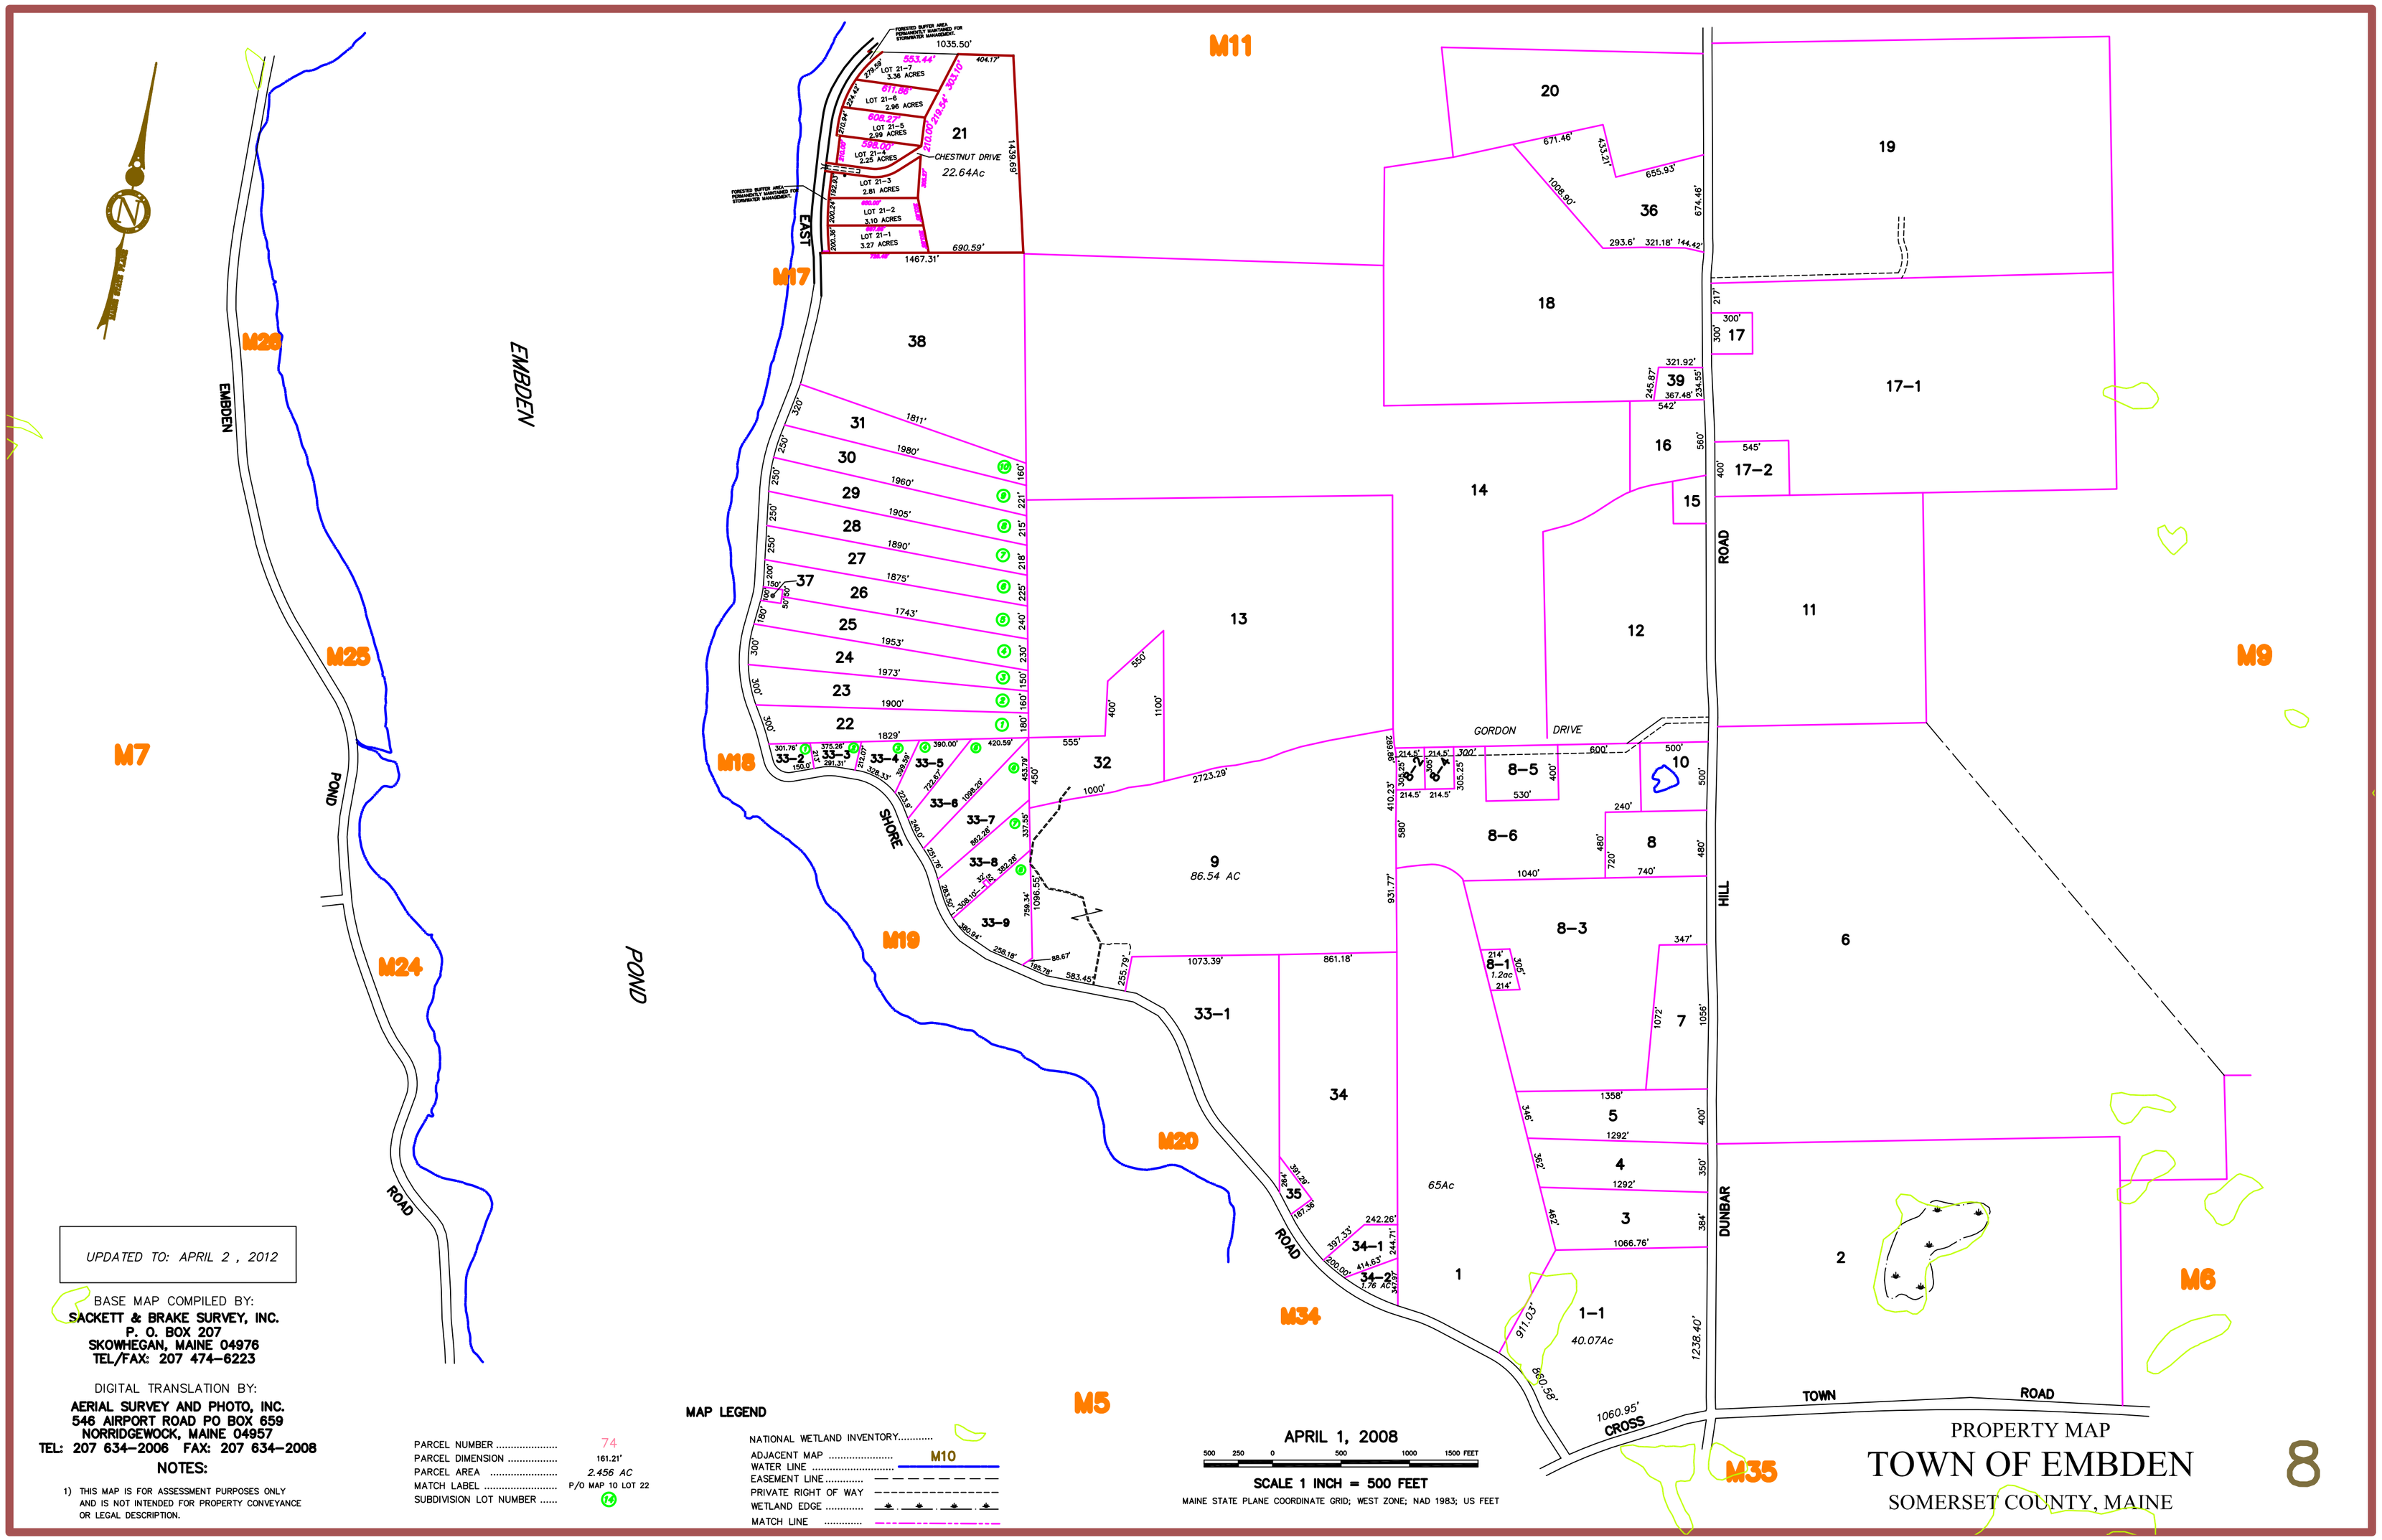

UPDATED TO: APRIL 2 , 2012

BASE MAP COMPILED BY:
SACKETT & BRAKE SURVEY, INC.
P. O. BOX 207
SKOWHEGAN, MAINE 04976
TEL/FAX: 207 474-6223

DIGITAL TRANSLATION BY:
AERIAL SURVEY AND PHOTO, INC.
546 AIRPORT ROAD PO BOX 659
NORRIDGEWOCK, MAINE 04957
TEL: 207 634-2006 FAX: 207 634-2008

NOTES:

1) THIS MAP IS FOR ASSESSMENT PURPOSES ONLY AND IS NOT INTENDED FOR PROPERTY CONVEYANCE OR LEGAL DESCRIPTION.

PARCEL NUMBER	74
PARCEL DIMENSION	161.21'
PARCEL AREA	2.456 AC
MATCH LABEL	P/O MAP 10 LOT 22
SUBDIVISION LOT NUMBER	14

MAP LEGEND

NATIONAL WETLAND INVENTORY	
ADJACENT MAP	M10
WATER LINE	
EASEMENT LINE	
PRIVATE RIGHT OF WAY	
WETLAND EDGE	
MATCH LINE	

APRIL 1, 2008

500 250 0 500 1000 1500 FEET

SCALE 1 INCH = 500 FEET

MAINE STATE PLANE COORDINATE GRID; WEST ZONE; NAD 1983; US FEET

PROPERTY MAP

TOWN OF EMBDEN

SOMERSET COUNTY, MAINE

8

C:\Land Projects 3\2012004\dwg\Embden-08.dwg pdf 2013.dwg, 1/28/2013 10:59:03 AM, User152, 1:750