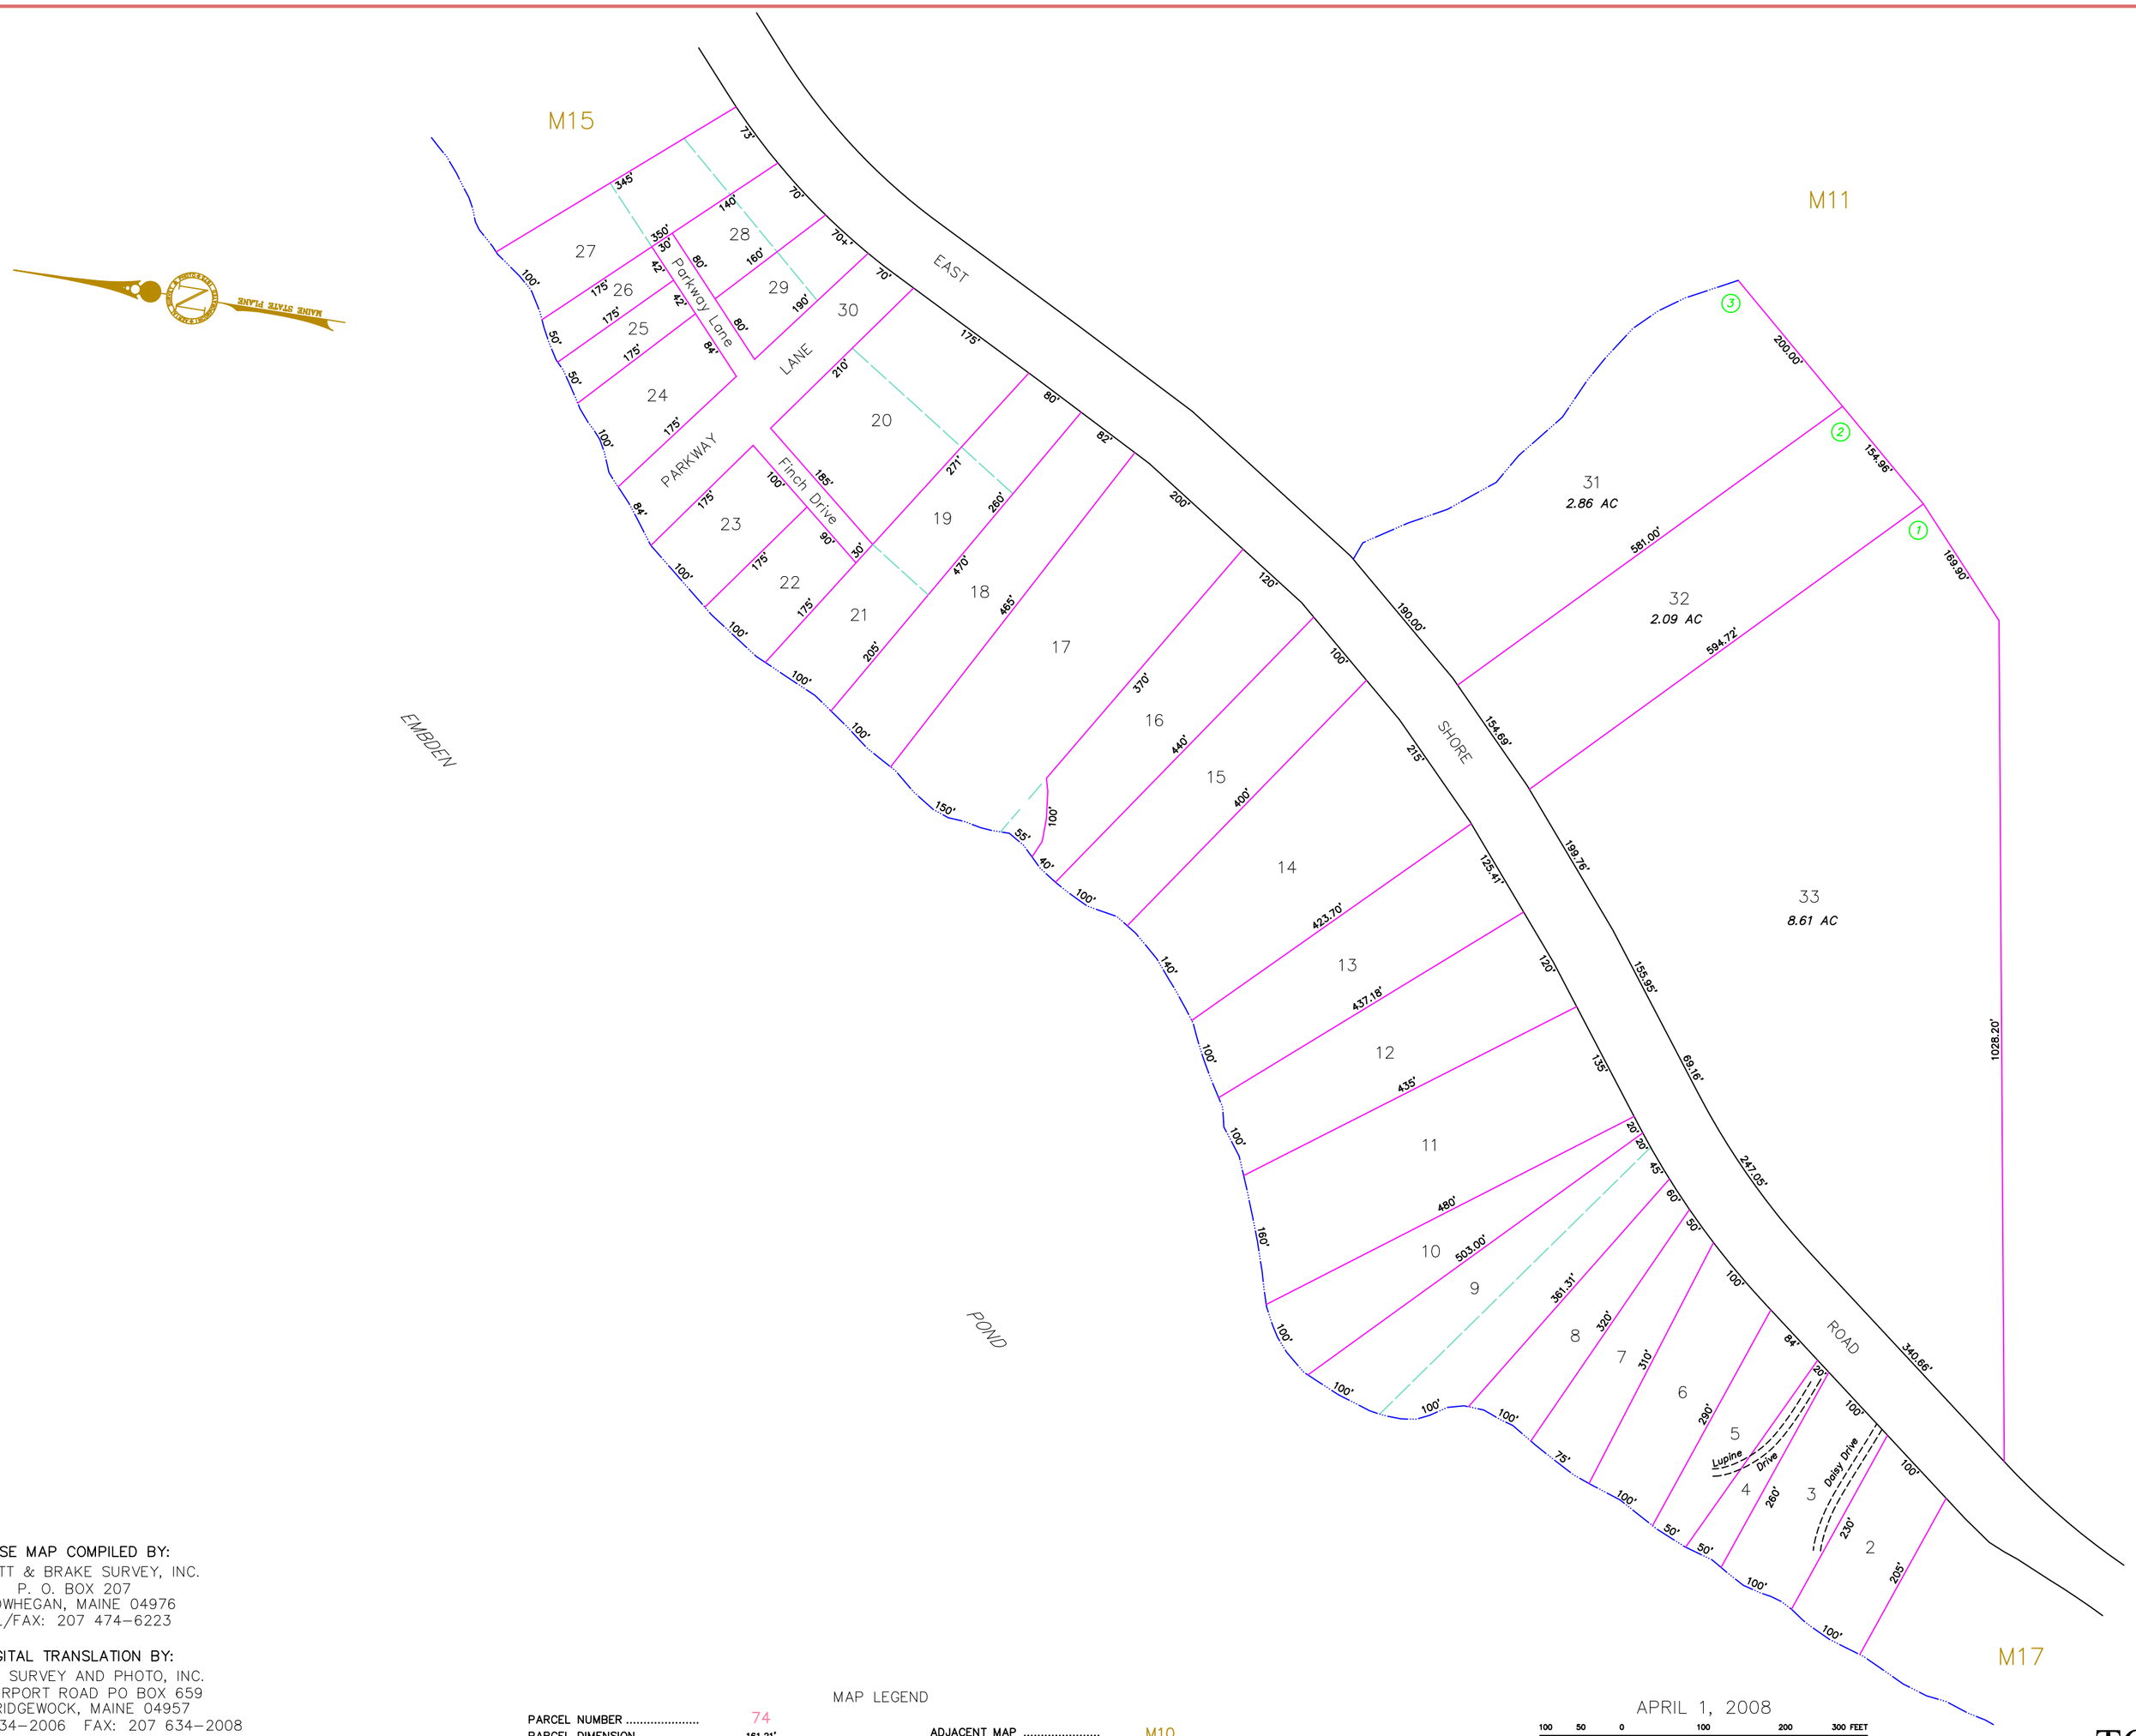


BASE MAP COMPILED BY:
SACKETT & BRAKE SURVEY, INC.
P. O. BOX 207
SKOWHEGAN, MAINE 04976
TEL/FAX: 207 474-6223

DIGITAL TRANSLATION BY:
AERIAL SURVEY AND PHOTO, INC.
546 AIRPORT ROAD PO BOX 659
NORRIDGEWOCK, MAINE 04957
TEL: 207 634-2006 FAX: 207 634-2008

NOTES:

1) THIS MAP IS FOR ASSESSMENT PURPOSES ONLY AND IS NOT INTENDED FOR PROPERTY CONVEYANCE OR LEGAL DESCRIPTION.

*UPDATED TO: APRIL 2, 2012*

MAP LEGEND

| | |
|---|---|
| PARCEL NUMBER | 74 |
| PARCEL DIMENSION | 161.21' |
| PARCEL AREA | 2.456 AC |
| MATCH LABEL | P/O MAP 10 LOT 22 |
| SUBDIVISION LOT NUMBER | 14 |
| ADJACENT MAP | M10 |
| WATER LINE | |
| EASEMENT LINE | |
| PRIVATE RIGHT OF WAY | |
| WETLAND EDGE | |

APRIL 1, 2008

100 50 0 100 200 300 FEET

SCALE 1 INCH = 100 FEET

MAINE STATE PLANE COORDINATE GRID; WEST ZONE; NAD 1983; US FEET

PROPERTY MAP

# TOWN OF EMBDEN

SOMERSET COUNTY, MAINE

16

C:\Land Projects 3\2012004\dwg\Embden-16.dwg, 1/28/2013 11:40:20 AM, User152, 1:150