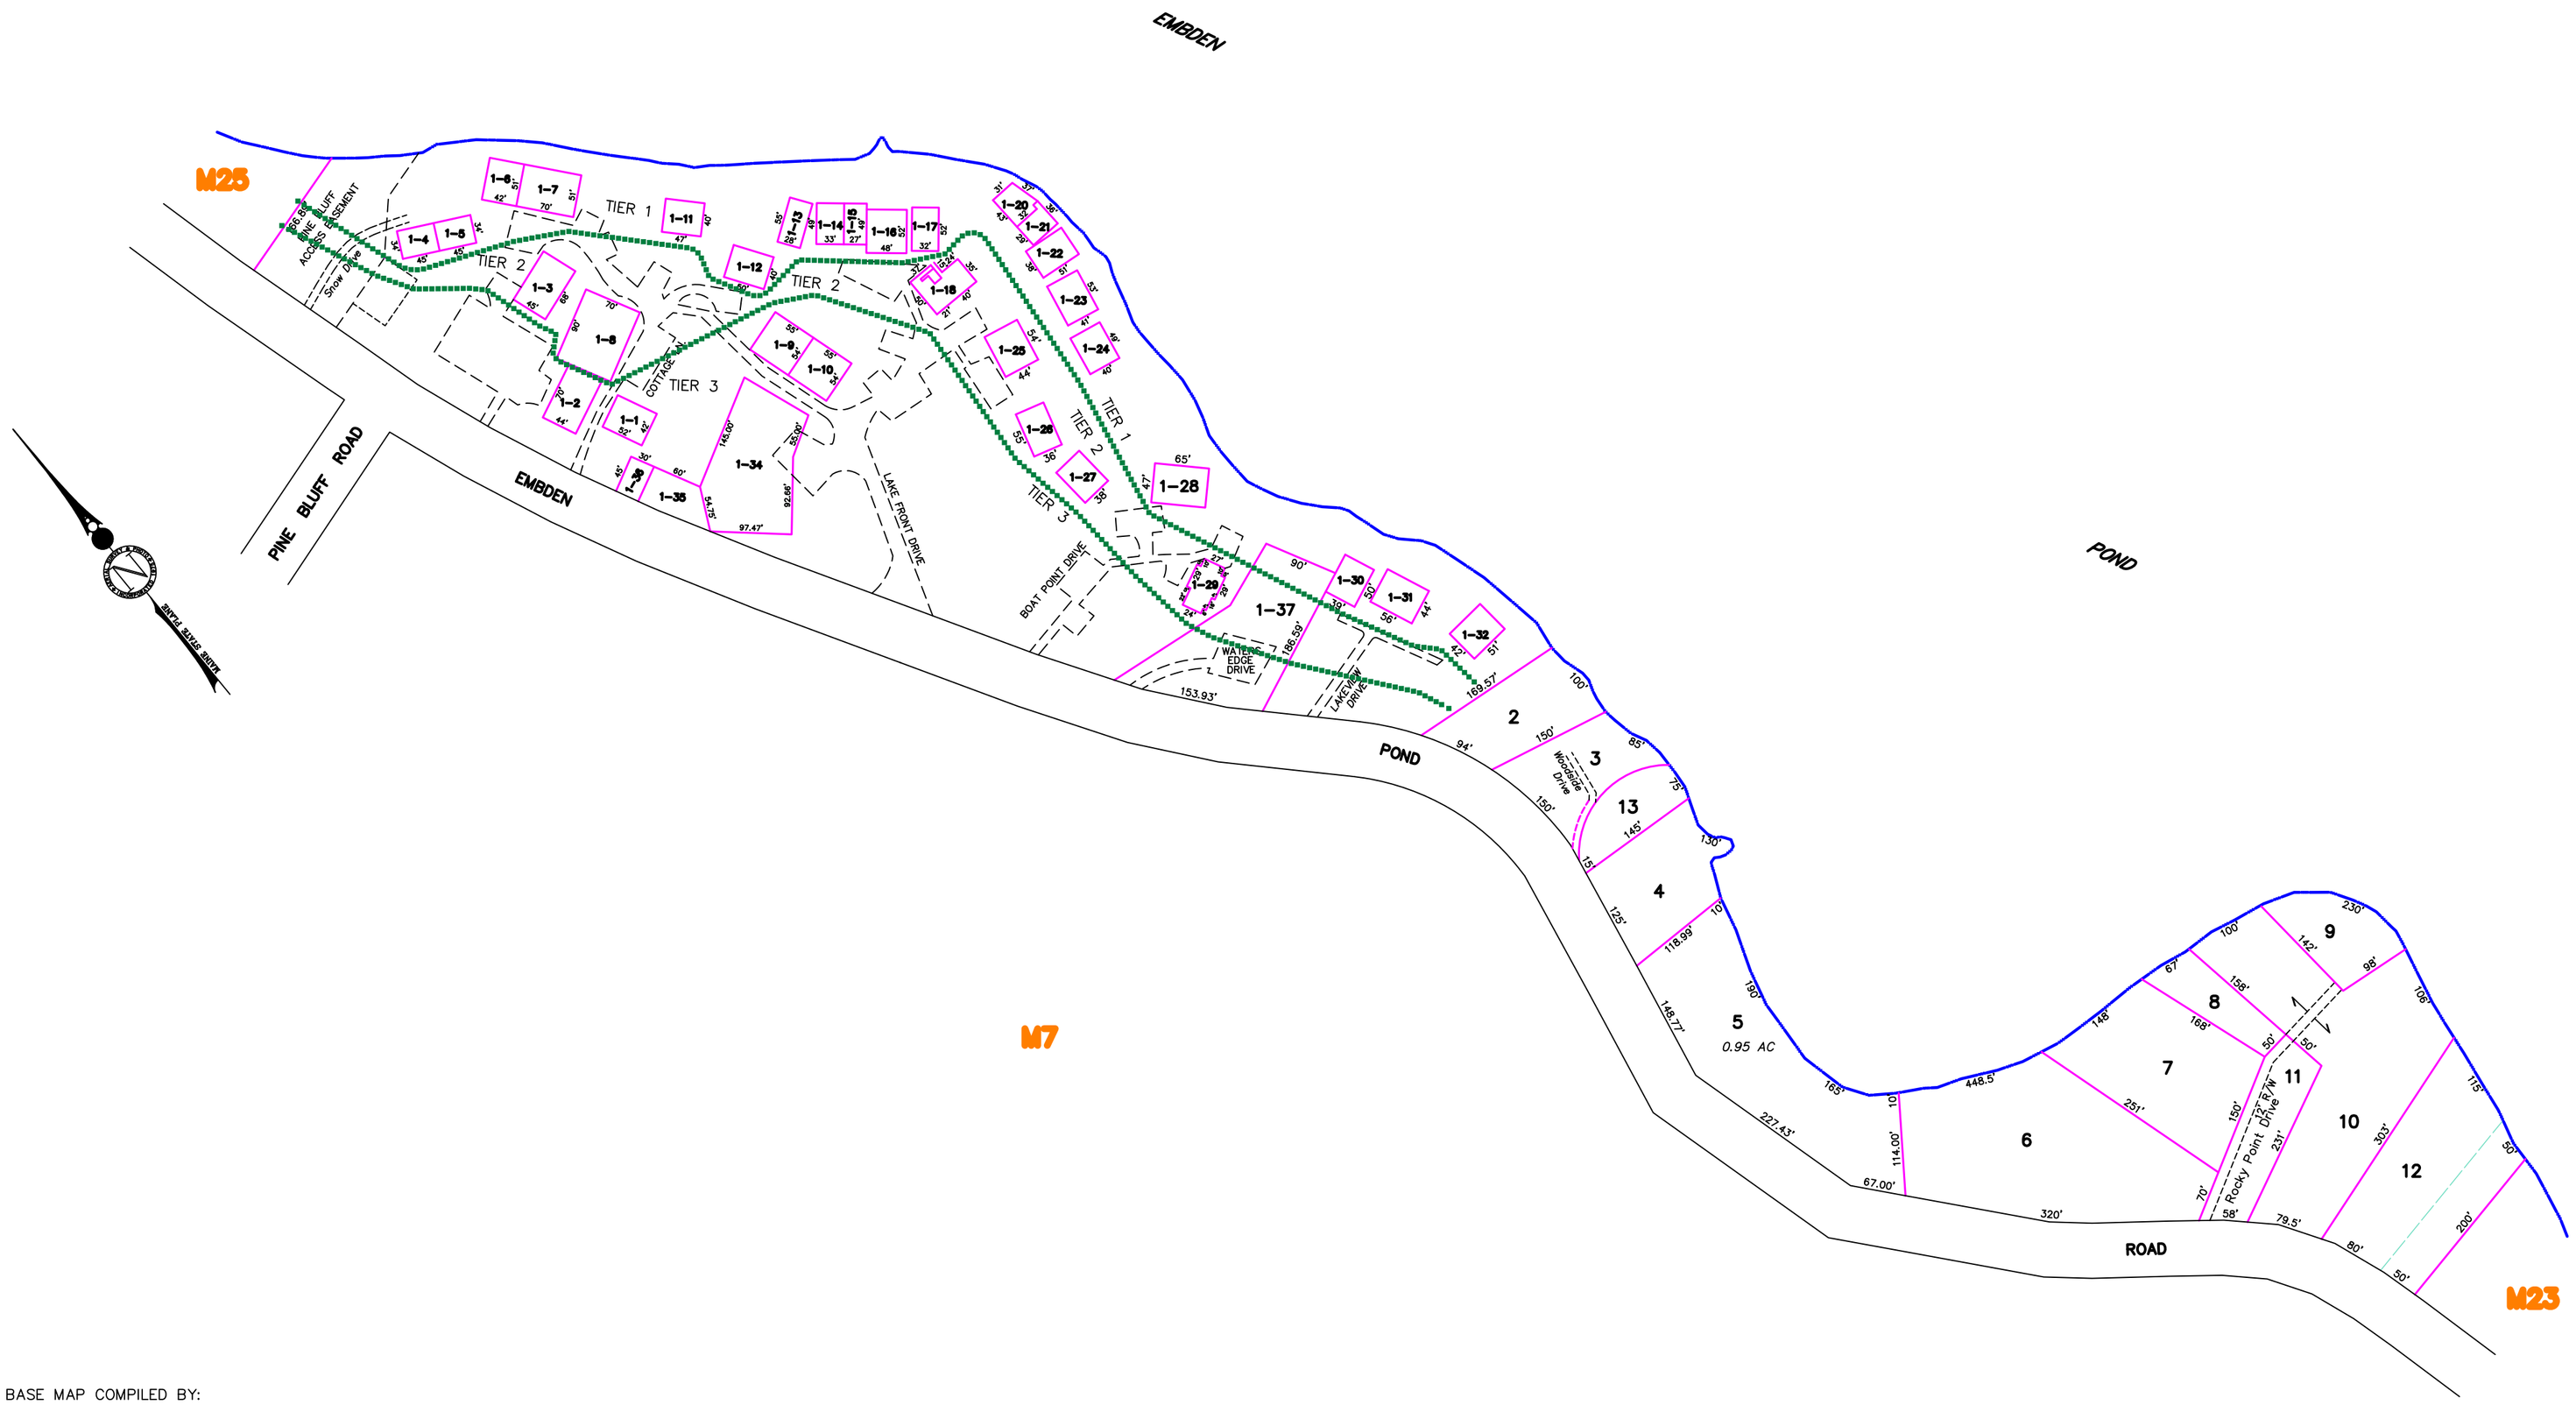

BASE MAP COMPILED BY:
SACKETT & BRAKE SURVEY, INC.
P. O. BOX 207
SKOWHEGAN, MAINE 04976
TEL/FAX: 207 474-6223

DIGITAL TRANSLATION BY:
AERIAL SURVEY AND PHOTO, INC.
546 AIRPORT ROAD PO BOX 659
NORRIDGEWOCK, MAINE 04957
TEL: 207 634-2006 FAX: 207 634-2008

NOTES:

1) THIS MAP IS FOR ASSESSMENT PURPOSES ONLY AND IS NOT INTENDED FOR PROPERTY CONVEYANCE OR LEGAL DESCRIPTION.

UPDATED TO: APRIL 2, 2012

MAP LEGEND

PARCEL NUMBER	74
PARCEL DIMENSION	161.21'
PARCEL AREA	2.456 AC
MATCH LABEL	P/O MAP 10 LOT 22
SUBDIVISION LOT NUMBER	74
ADJACENT MAP	M10
WATER LINE	
EASEMENT LINE	
PRIVATE RIGHT OF WAY	
WETLAND EDGE	
FOR ASSESSORS	

APRIL 1, 2008

100 50 0 100 200 300 FEET

SCALE 1 INCH = 100 FEET

MAINE STATE PLANE COORDINATE GRID; WEST ZONE; NAD 1983; US FEET

PROPERTY MAP

TOWN OF EMBDEN

SOMERSET COUNTY, MAINE

24

C:\Land Projects 3\2012004\dwg\Embden-24.dwg pdf 2013.dwg, 1/28/2013 1:23:07 PM, User152, 1:150