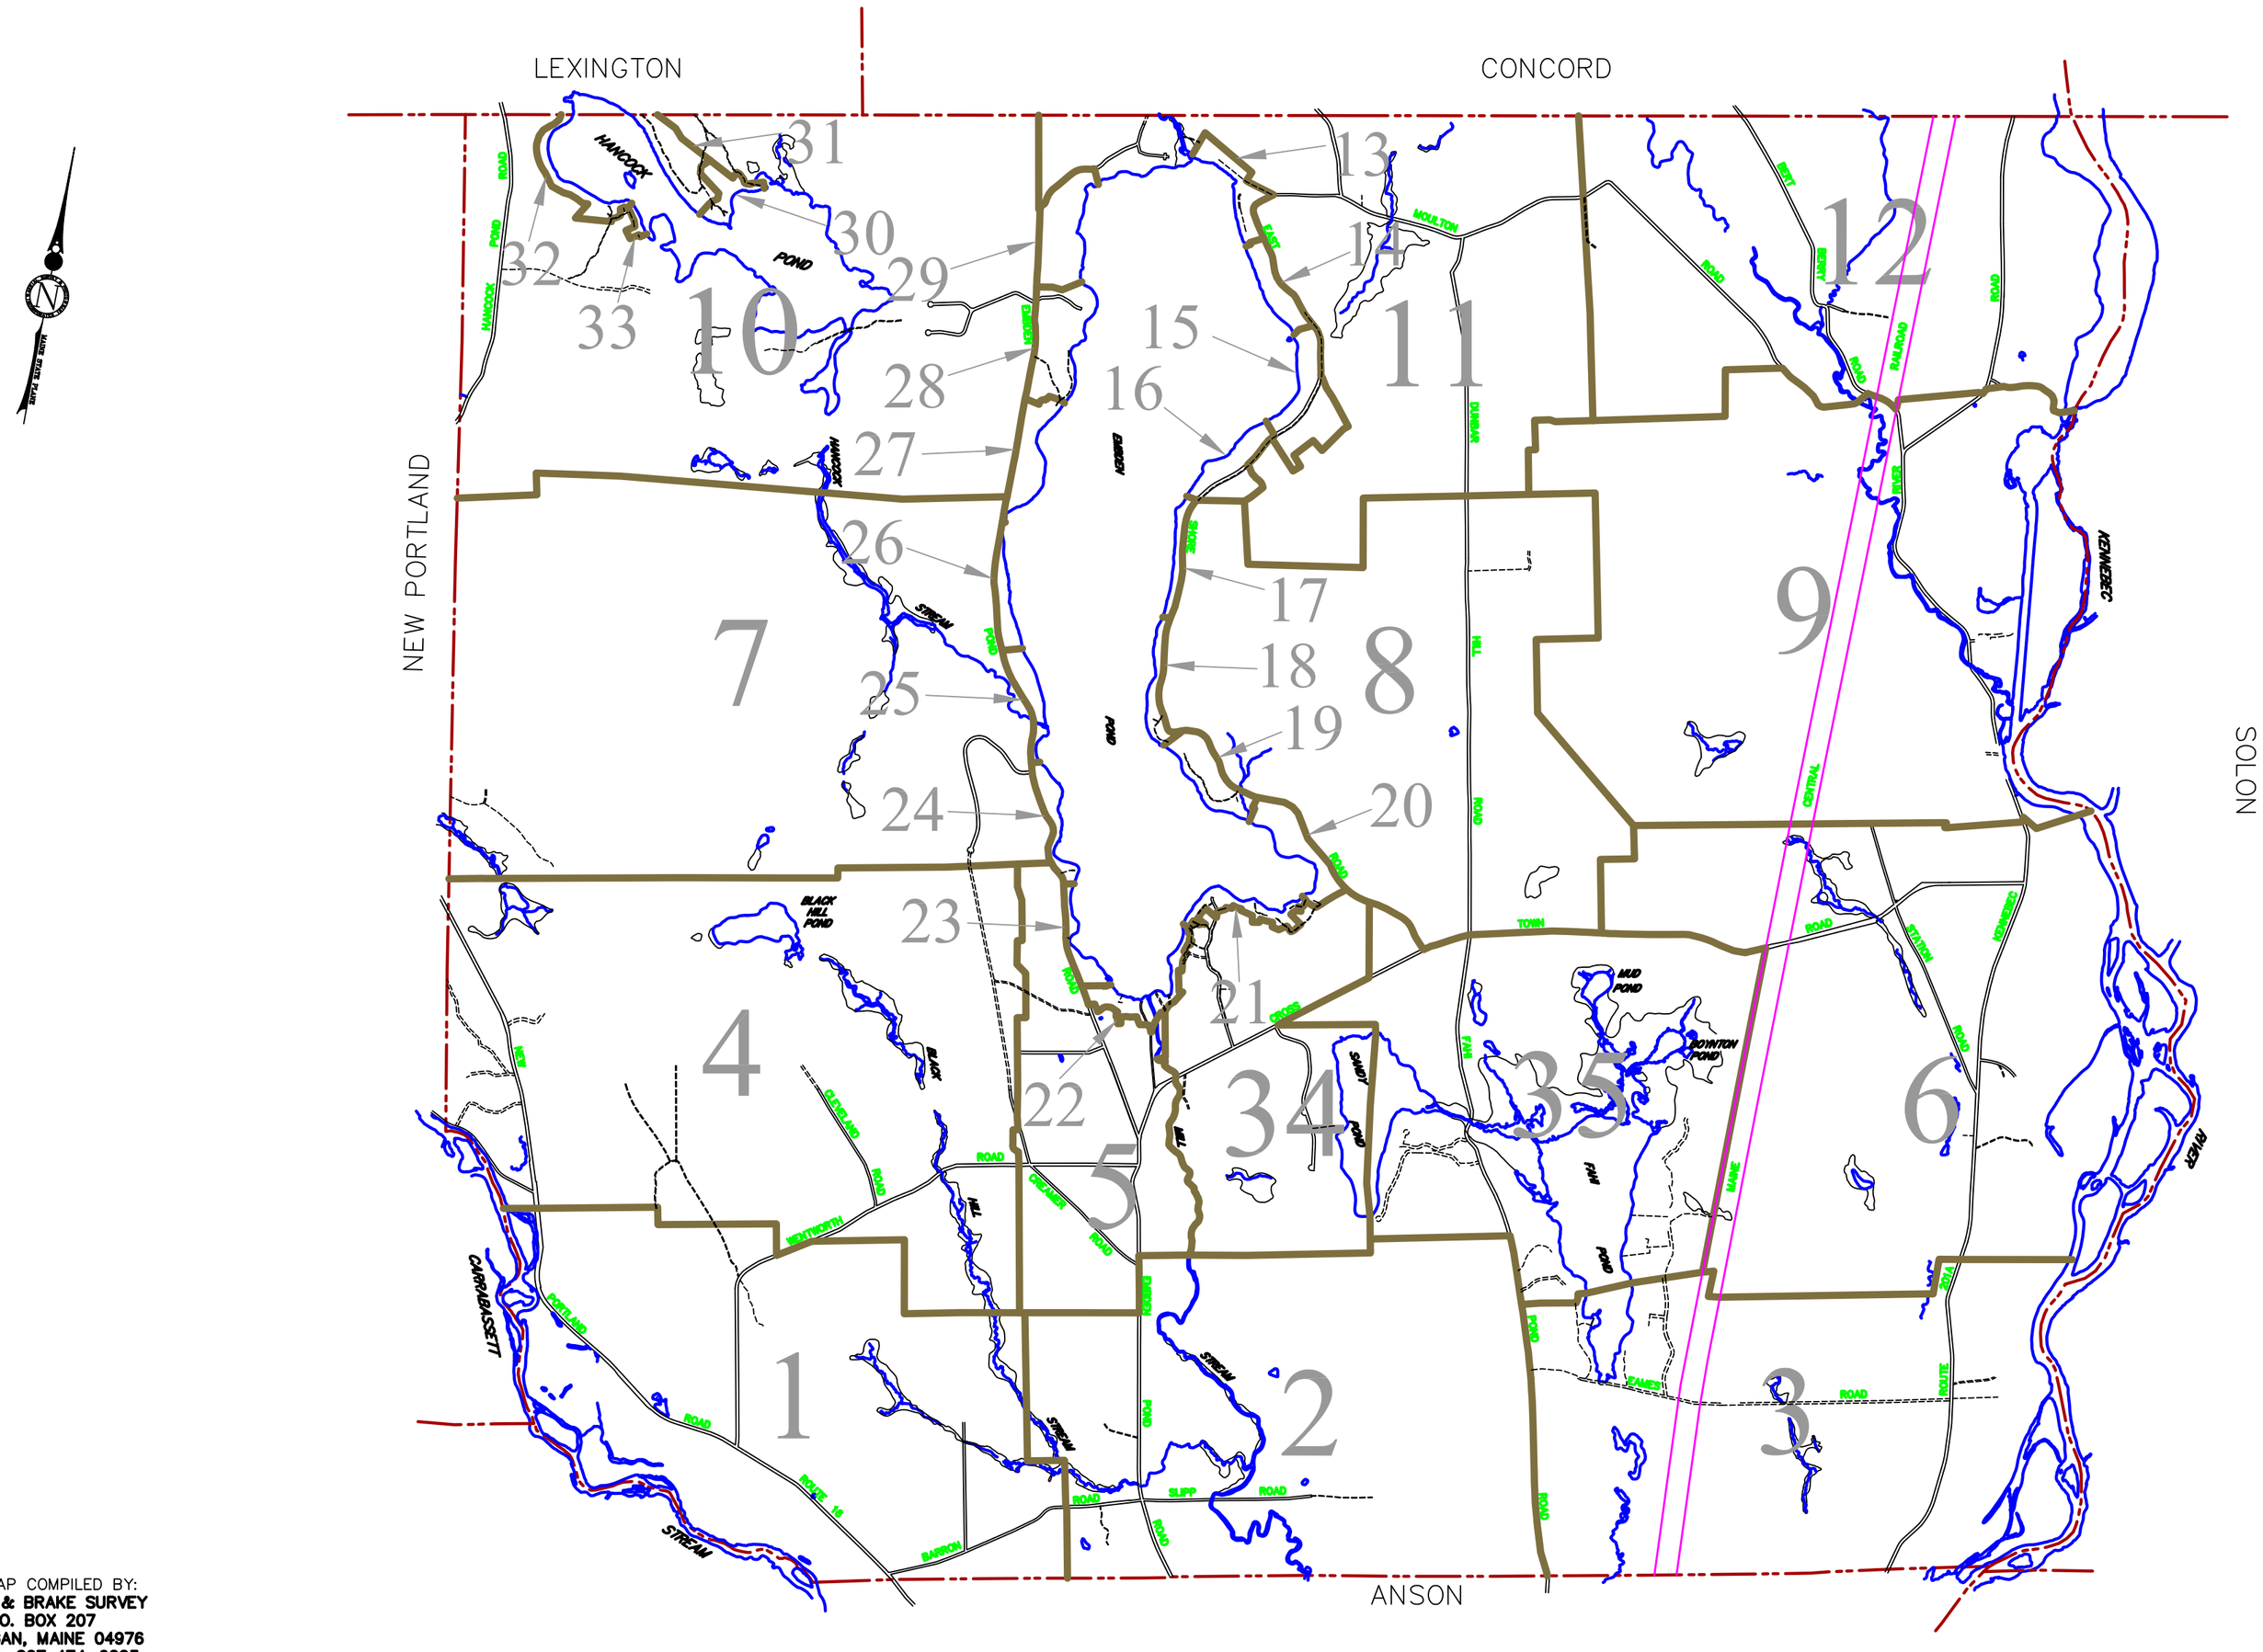

BASE MAP COMPILED BY:
SACKETT & BRAKE SURVEY
P. O. BOX 207
SKOWHEGAN, MAINE 04976
TEL/FAX: 207 474-6223

DIGITAL TRANSLATION BY:
AERIAL SURVEY & PHOTO, INC
546 AIRPORT ROAD/P. O. BOX 659
NORRIDGEWOCK, MAINE 04957
TEL: 207 634-2006 / FAX: 207-634-2008

UPDATED TO: APRIL 2, 2012

LEGEND: MAP NUMBER 20
SHEET LIMITS .....

PROPERTY MAP INDEX

TOWN OF EMBDEN

SOMERSET COUNTY, MAINE

1000 0 2000 4000 6000 8000 FEET

SCALE: 1"=2000' APRIL 1, 2008

C:\Land Projects 3\2012004\dwg\Embden-Index.dwg 2013 pdf.dwg, 1/28/2013 2:20:06 PM, User152, 1:3000